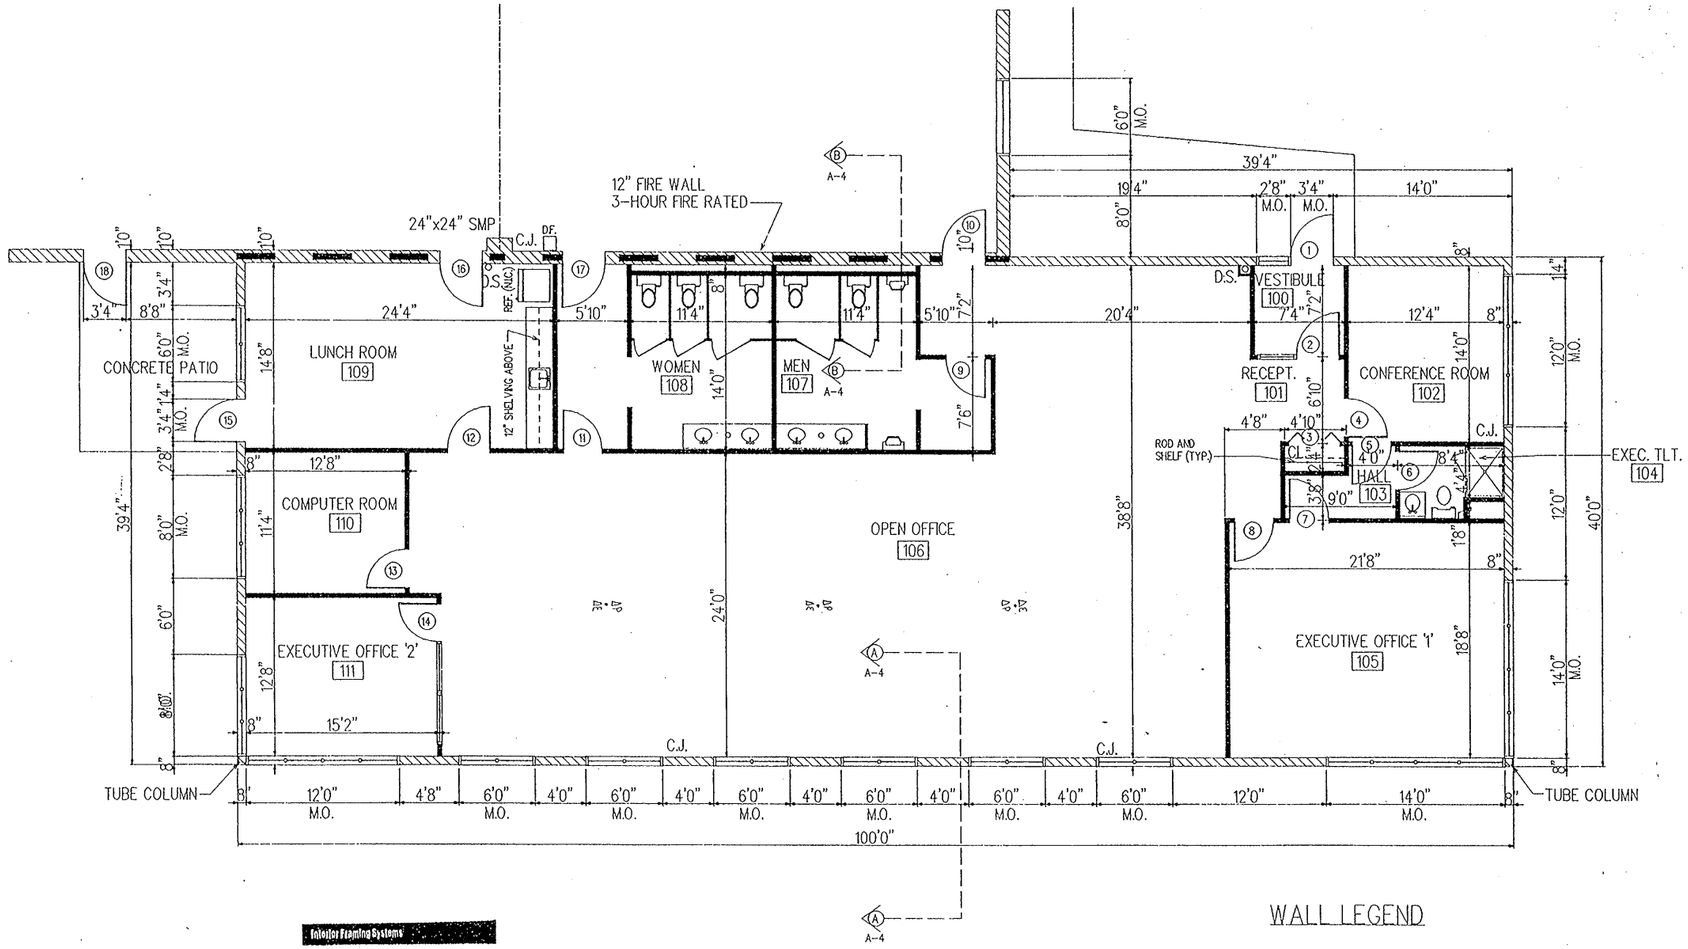

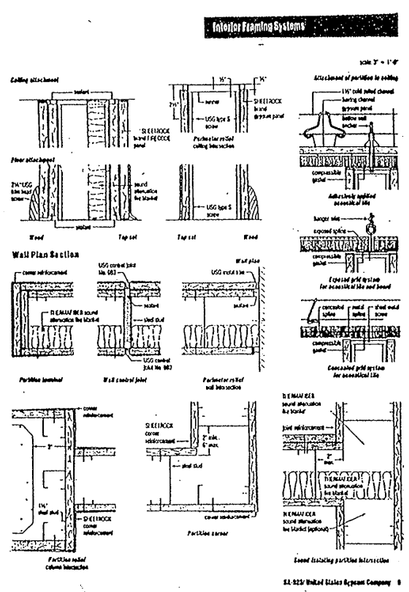

ENLARGED OFFICE PLAN

SCALE: 3/16" = 1'-0"

WALL LEGEND

- 12" CONCRETE BLOCK
- 12" C.M.U. 3-HOUR RATED FIRE WALL, REFER TO TO UL. DESIGN #U904 SHOWN ON SHEET A-4
- 8" CONCRETE BLOCK
- 3-5/8" STEEL STUDS AT 16" O.C. WITH 5/8" GYP. BOARD ON EACH SIDE WITH 3-1/2" BATT INSUL. IN EACH WALL FOR SOUND ATTENUATION

RECEIVED

DUTTON CONTRACTORS 9100 Valley View Road Macedonia, Ohio 44056

Demolition Contractors Renovators

JOB NAME
ELECTRIC SWEEPER SERVICE COMPANY
HUB PARKWAY
VALLEY VIEW, OHIO

SHEET NUMBER
A-5