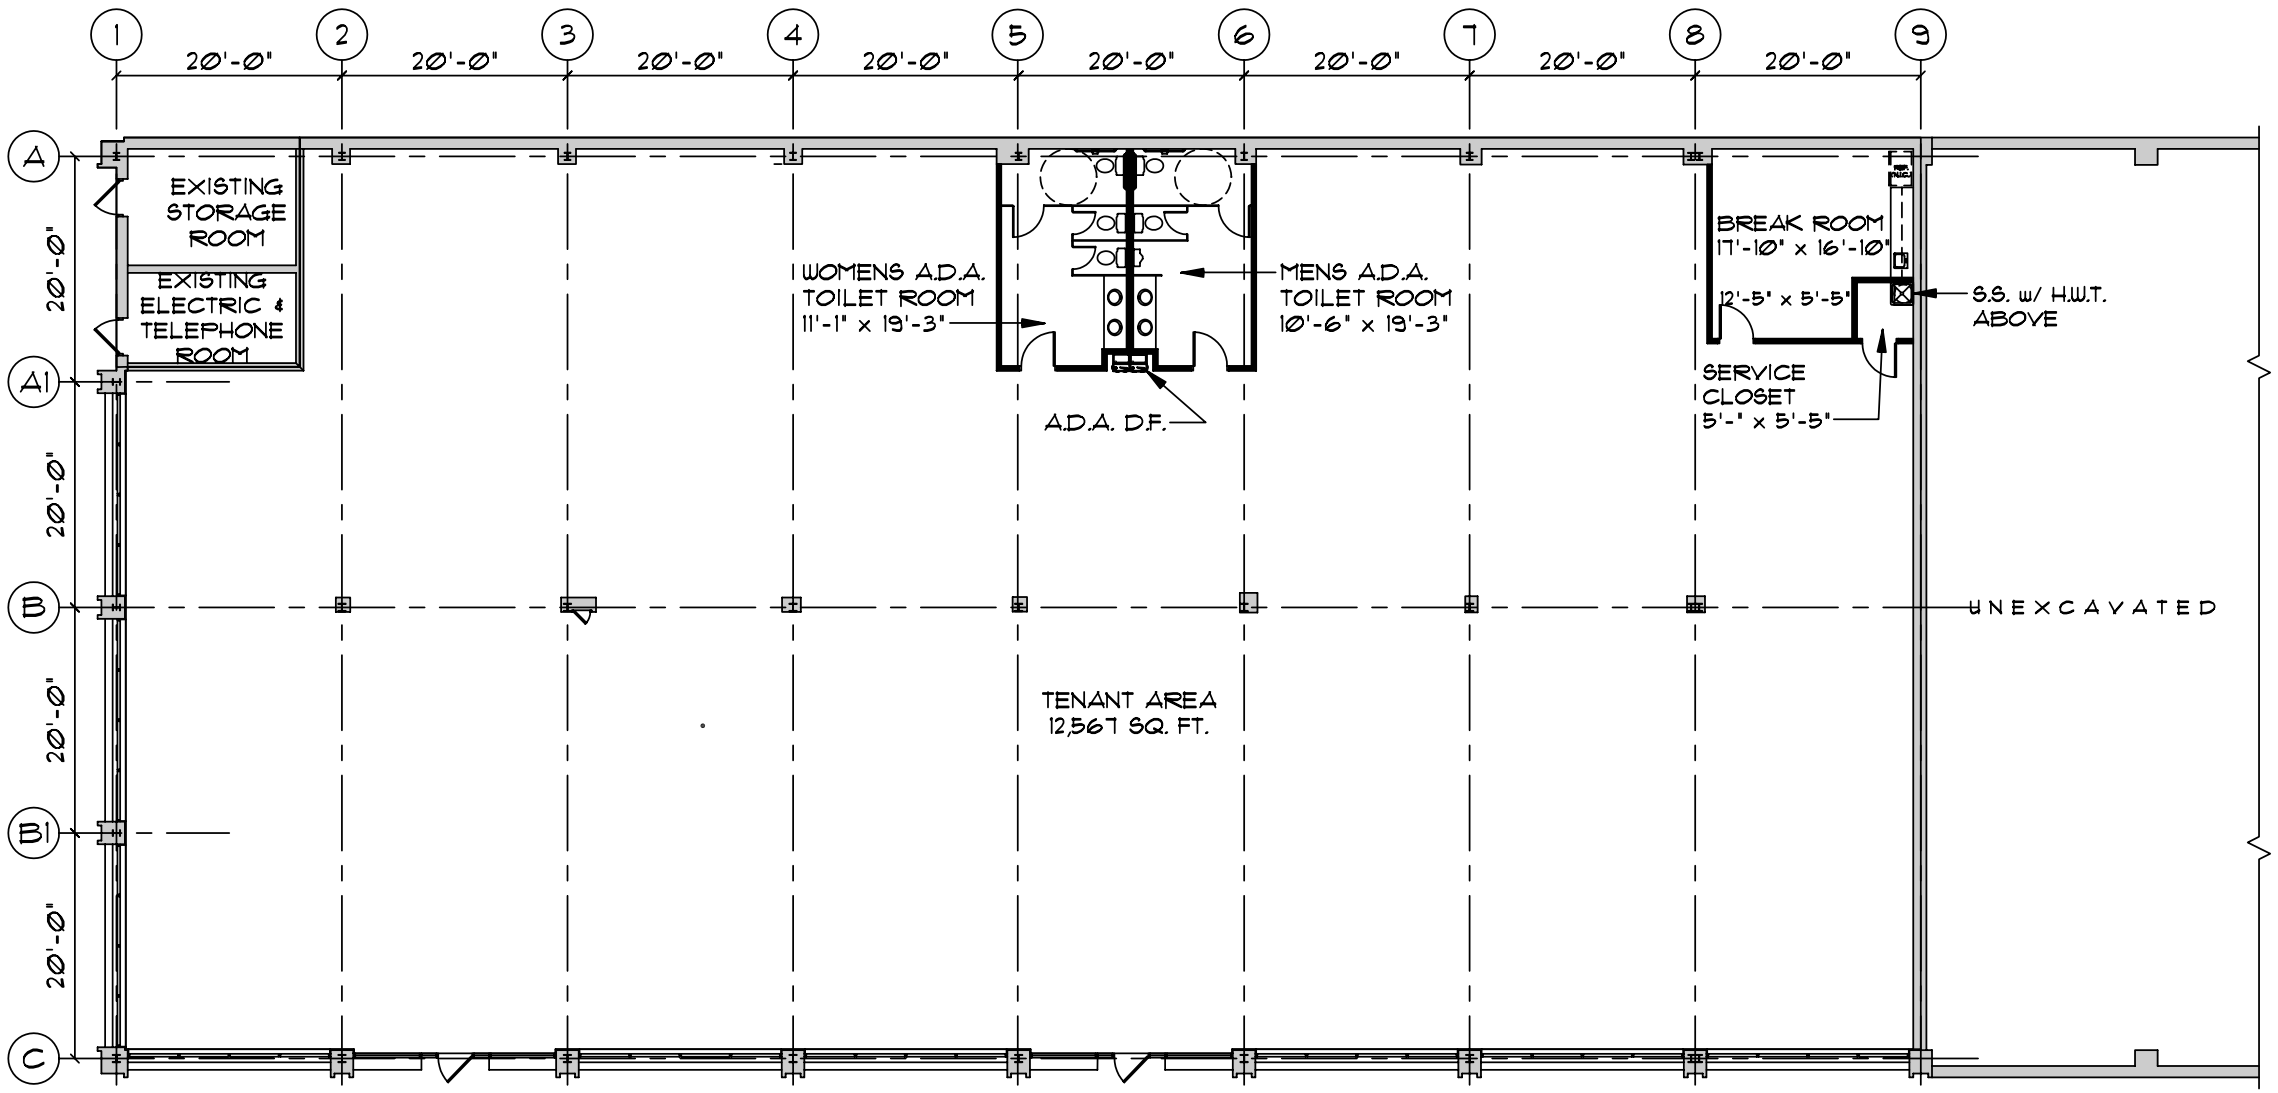

EXISTING CONDITIONS / REMODELED LOWER LEVEL FLOOR PLAN - SCHEME "C"

1/8" = 1'-0"

REVISIONS

12008-A1-C.DWG
ORG #67

REMODEL EXISTING TENANT AREAS INTO WHITE BOX UNITS
3737 PARK EAST DRIVE SCHEME "C"
BUILDING 2 - LOWER LEVEL
BEACHWOOD, OHIO 44122

APPLEBROOK DESIGN

30275 Bainbridge Road
Building A Suite 1
Solon, Ohio 44139
PHONE (440) 498-9300
FAX (440) 498-9302

DRAWN M.H. S.G.
CHECKED S.G. I.R.
DATE 5-16-2008
SCALE AS NOTED
JOB NO. 12008
SHEET

A-3C

OF SHEETS