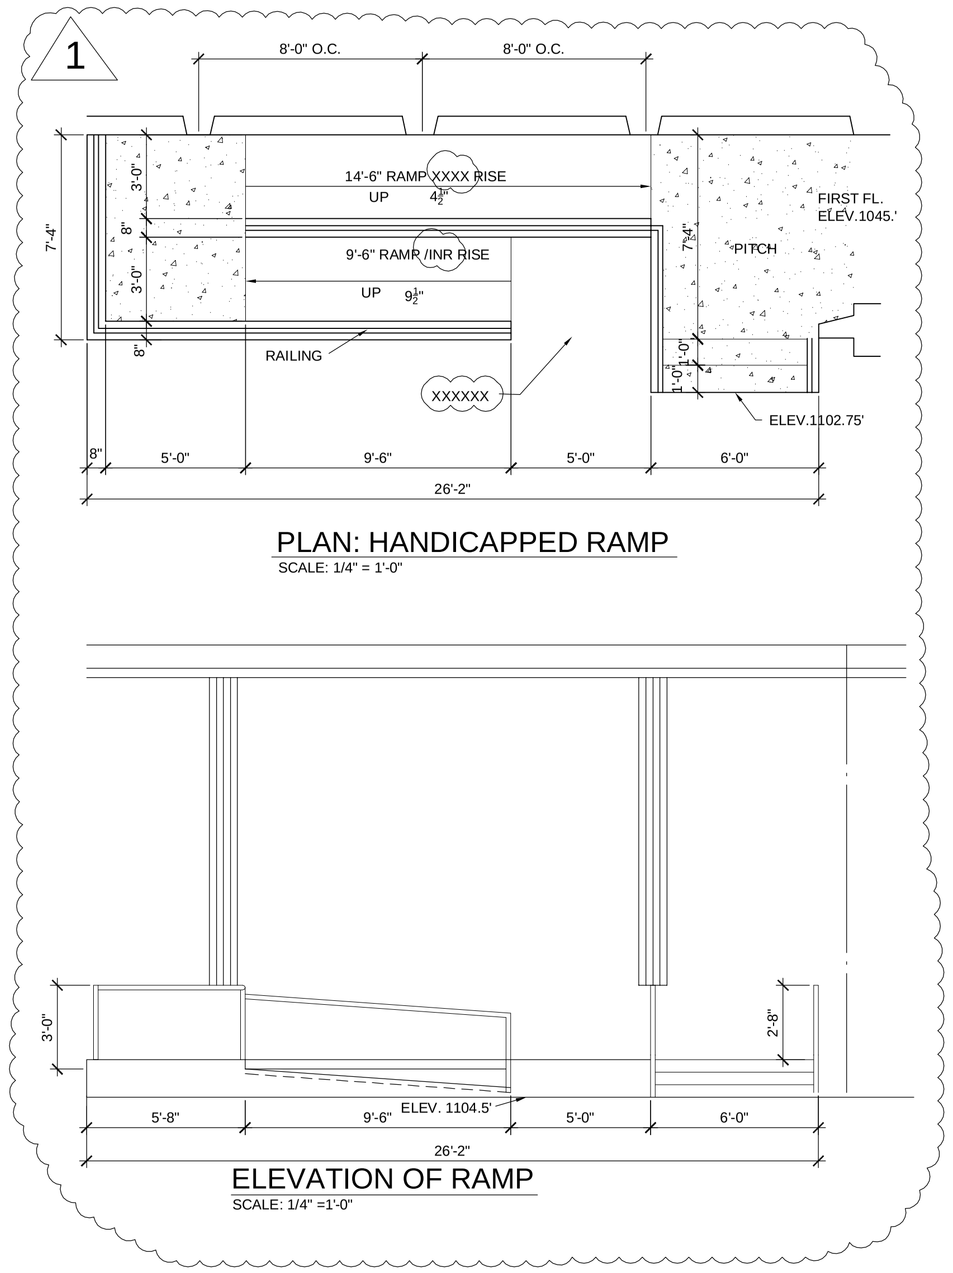

PLAN: HANDICAPPED RAMP

SCALE: 1/4" = 1'-0"

ELEVATION OF RAMP

SCALE: 1/4" =1'-0"

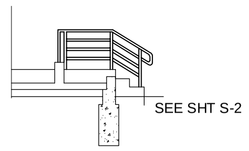

SIDE ELEVATION

SCALE 1/4"=1'-0"

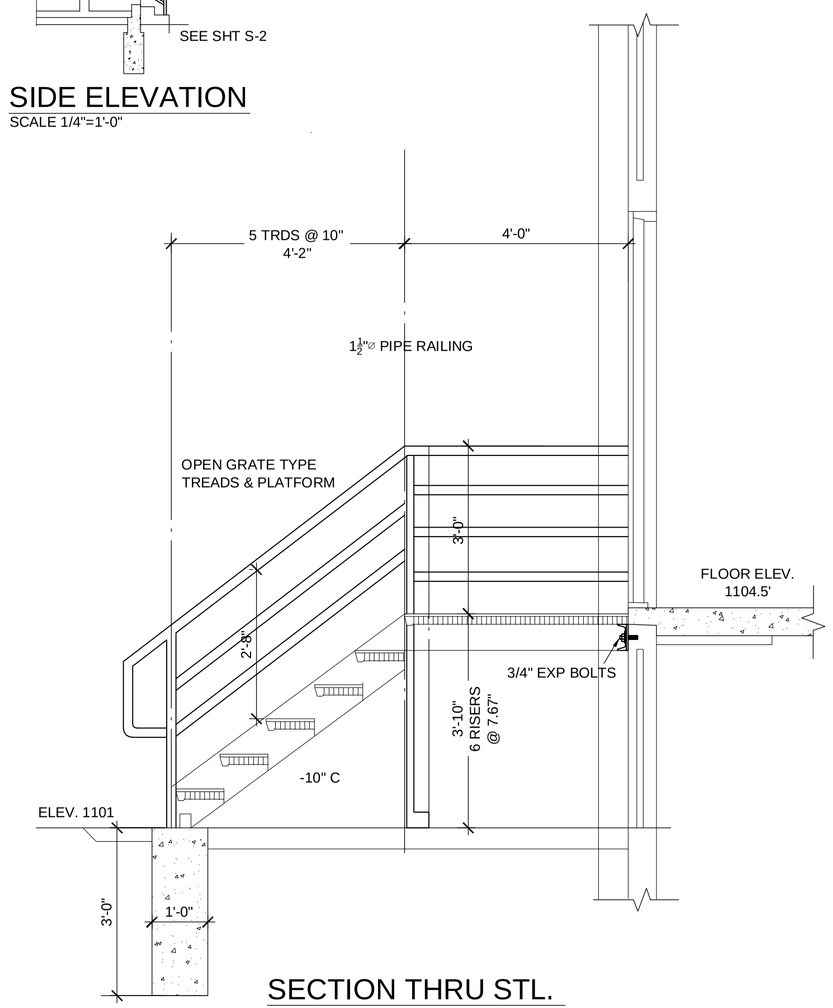

SECTION THRU STL. STAIR BTWN COLS. 4 & 5

SCALE 1/2"=1'-0"

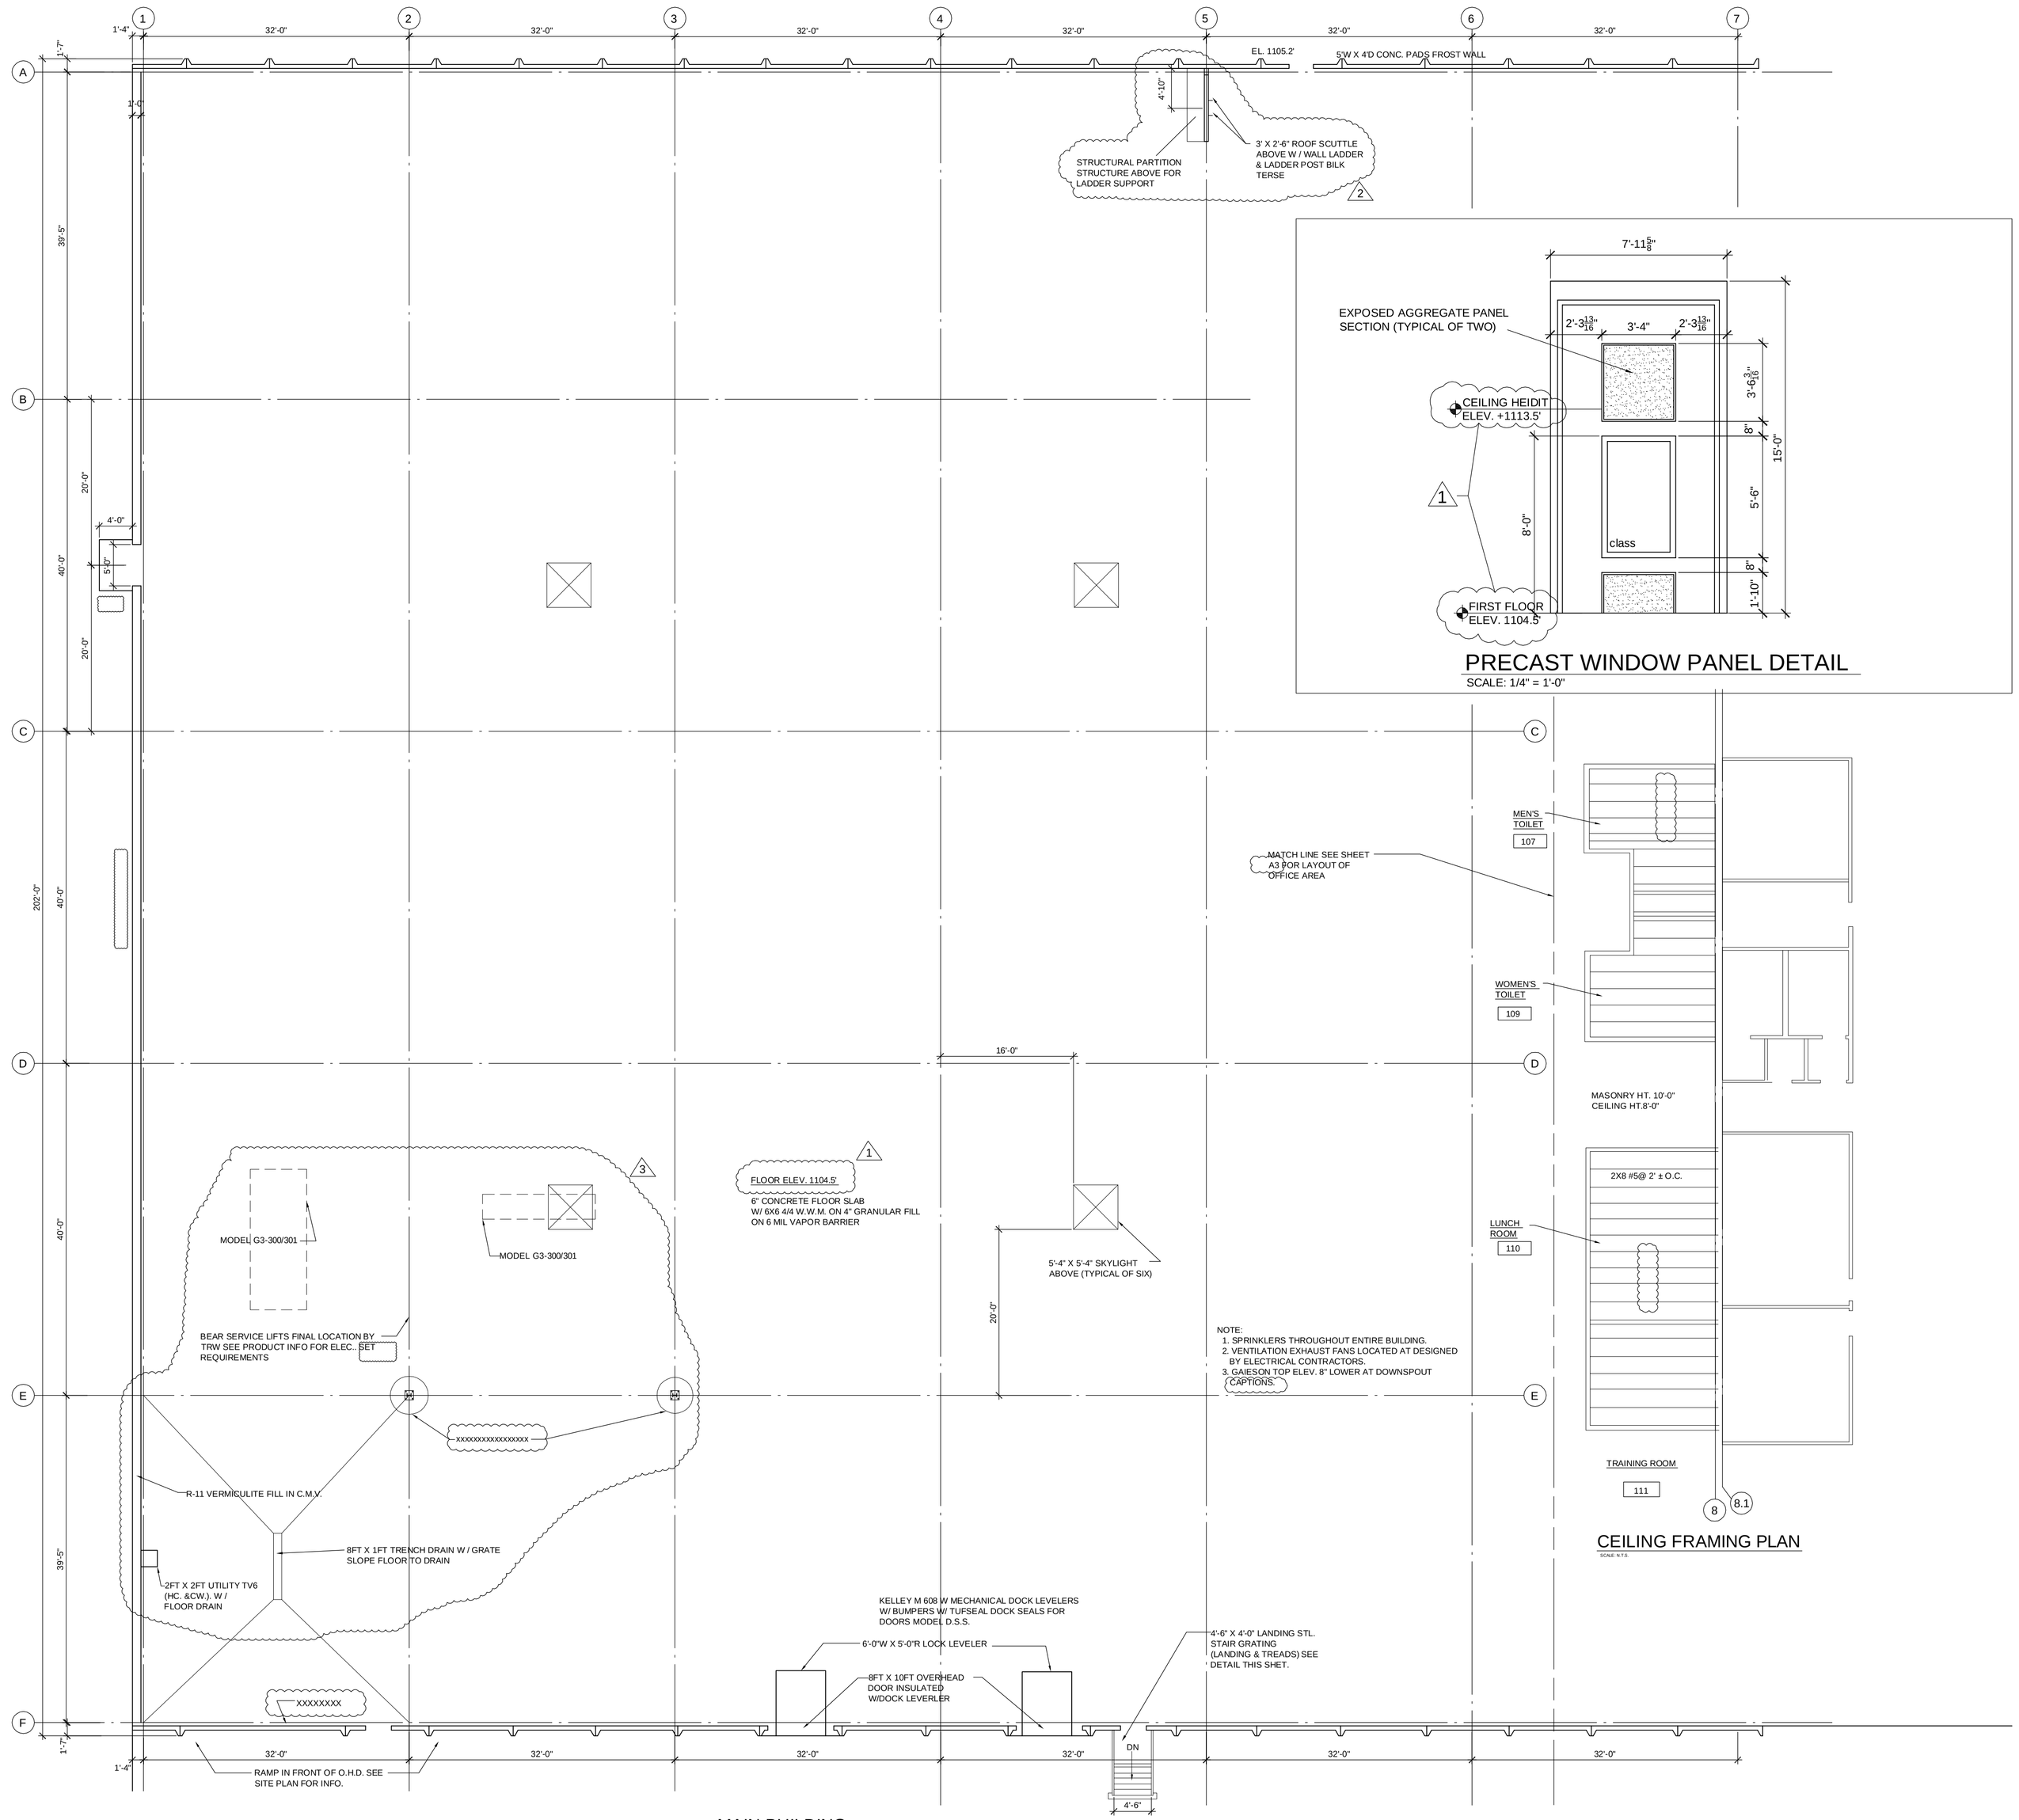

1 MAIN BUILDING

SCALE: N.T.S.

PRECAST WINDOW PANEL DETAIL

SCALE: 1/4" = 1'-0"

CEILING FRAMING PLAN

SCALE: N.T.S.